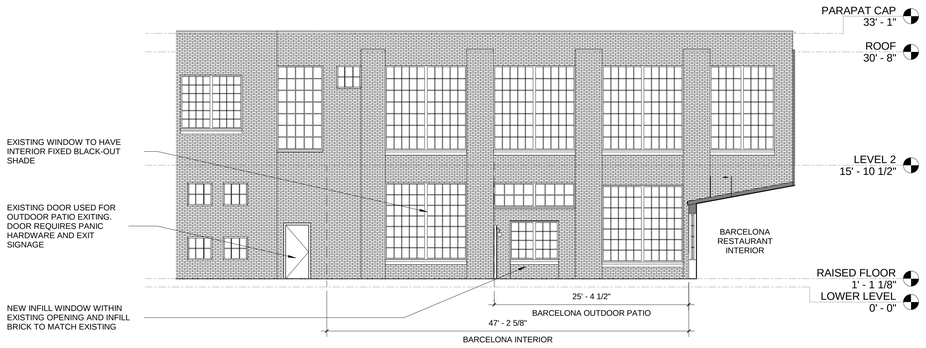

6 COURTYARD SOUTH ELEVATION - PROPOSED 1/8" = 1'-0"

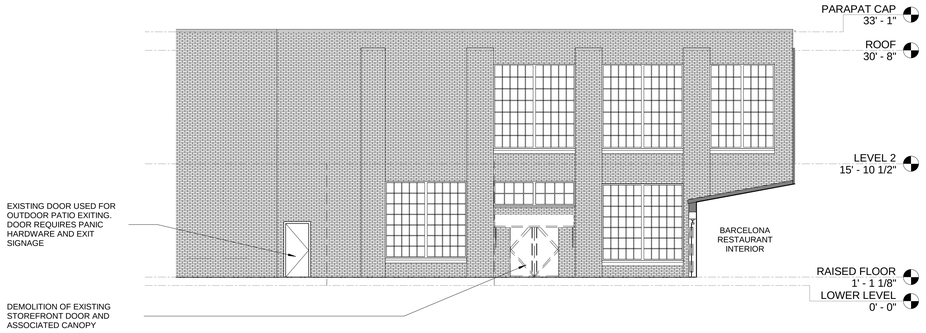

5 COURTYARD SOUTH ELEVATION - EXISTING / DEMO 1/8" = 1'-0"

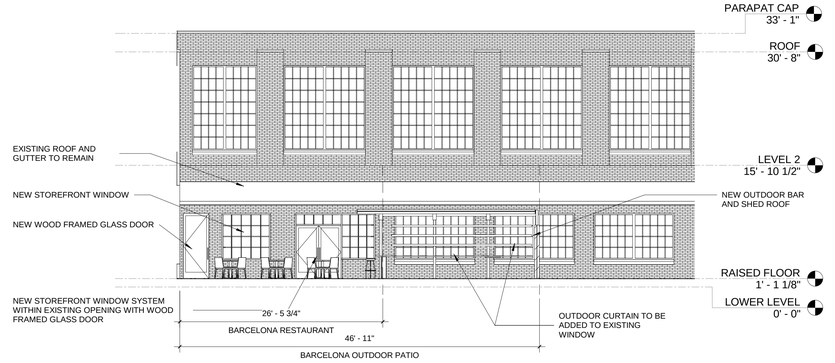

4 COURTYARD WEST ELEVATION - PROPOSED 1/8" = 1'-0"

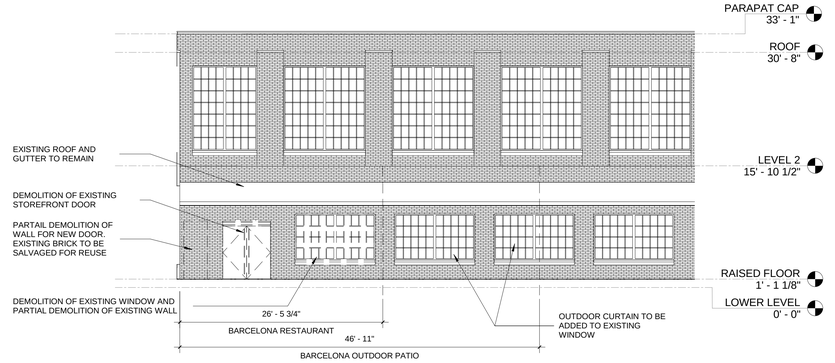

3 COURTYARD WEST ELEVATION - EXISTING / DEMO 1/8" = 1'-0"

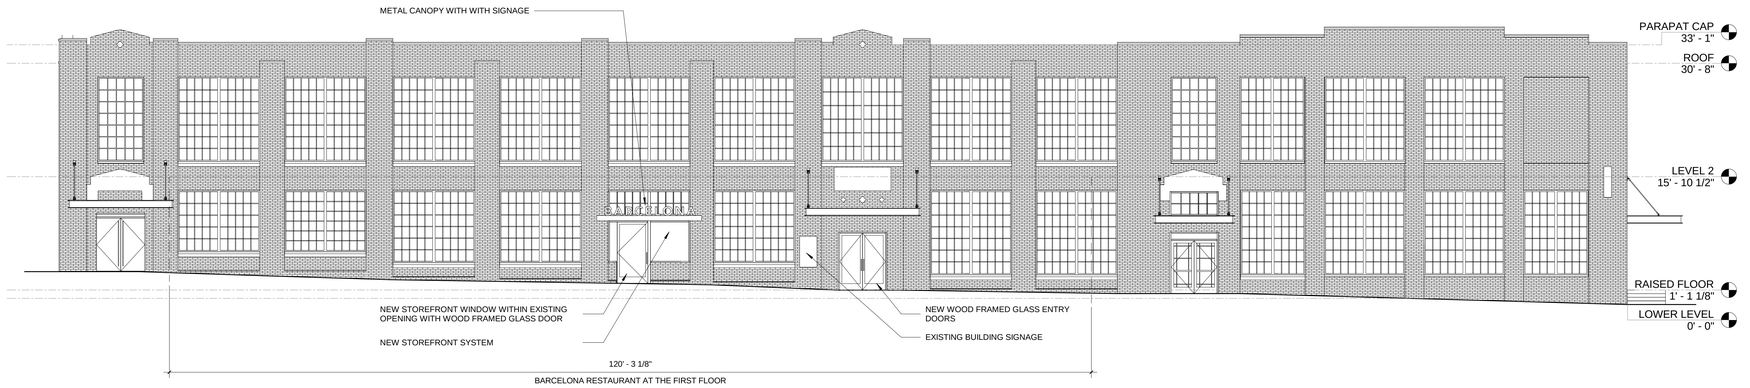

2 NORTH ELEVATION - WORTHINGTON AVE - PROPOSED 1/8" = 1'-0"

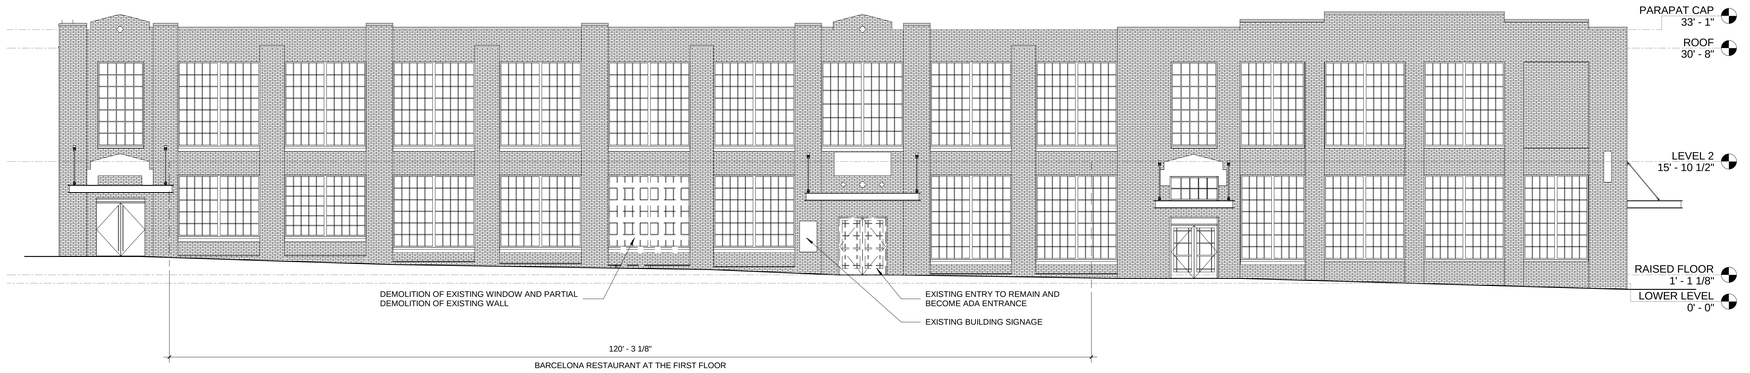

1 NORTH ELEVATION - WORTHINGTON AVE - EXISTING / DEMO 1/8" = 1'-0"

ASD | SKY

55 Ivan Allen Jr. Blvd.
Suite 100
Atlanta, GA 30308
T 404.688.3318
F 404.688.2255
www.asdsky.com

barcelona

BARCELONA | CHARLOTTE

DESIGN CENTER OF THE CAROLINAS

101 WEST WORTHINGTON AVE.
CHARLOTTE, NC 28203

This drawing is the property of Associated Space Design, Inc. and is not to be reproduced or copied in whole or part. It is not to be used on any other project and is to be returned upon request. Scales as stated herein are for reference only as normal reproduction processes may alter the accuracy of original drawings.
Associated Space Design, Inc. 2017

NO:	DATE:	REMARKS:

REVISIONS:

DRAWING TITLE:
HISTORIC REVIEW ELEVATIONS

PROJECT NO.:	ISSUE DATE:
11254.00	01/12/18
DRAWN BY: Author	CHECKED BY: Checker

SHEET NUMBER:
HR 1

1/12/2018 12:32:03 PM

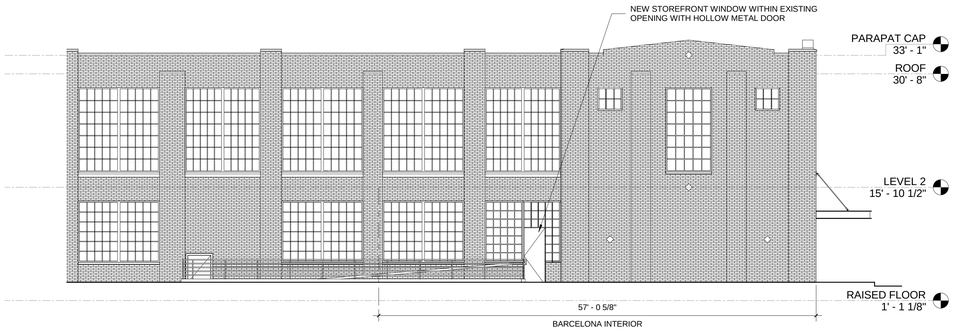

2 CAMDEN ROAD EAST ELEVATION - PROPOSED 1/8" = 1'-0"

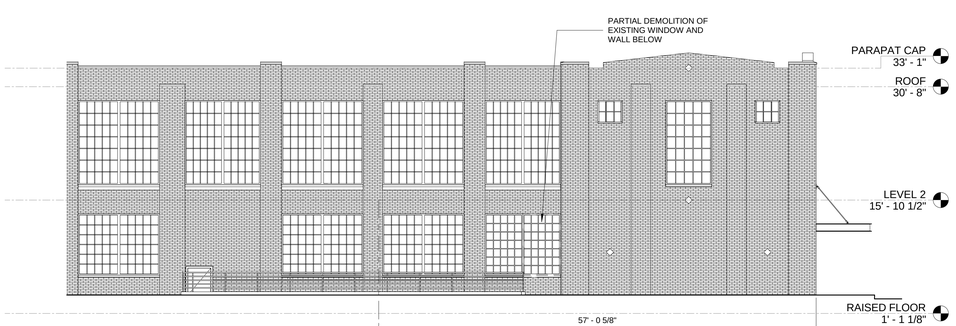

1 CAMDEN ROAD EAST ELEVATION - EXISTING / DEMO 1/8" = 1'-0"

ASD | SKY

55 Ivan Allen Jr. Blvd.
Suite 100
Atlanta, GA 30308
T 404.688.3318
F 404.688.2255
www.asdsky.com

barcelona

BARCELONA | CHARLOTTE

DESIGN CENTER OF THE CAROLINAS

101 WEST WORTHINGTON AVE.
CHARLOTTE, NC 28203

This drawing is the property of Associated Space Design, Inc. and is not to be reproduced or copied in whole or part. It is not to be used on any other project and is to be returned upon request. Scales as stated herein are for reference only as normal reproduction processes may alter the accuracy of original drawings. Associated Space Design, Inc. 2017

NO.	DATE:	REMARKS:

REVISIONS:

DRAWING TITLE:
HISTORIC REVIEW ELEVATIONS

PROJECT NO.:	ISSUE DATE:
11254.00	01/12/18
DRAWN BY: Author	CHECKED BY: Checker

SHEET NUMBER:
HR 2

1/12/2018 12:32:06 PM