


THE **LINK** | A SHARED DEVELOPMENT PLAN
FOR THE OVENS AUDITORIUM/
BOJANGLES' COLISEUM AREA

Presentation
Historic Landmarks Commission

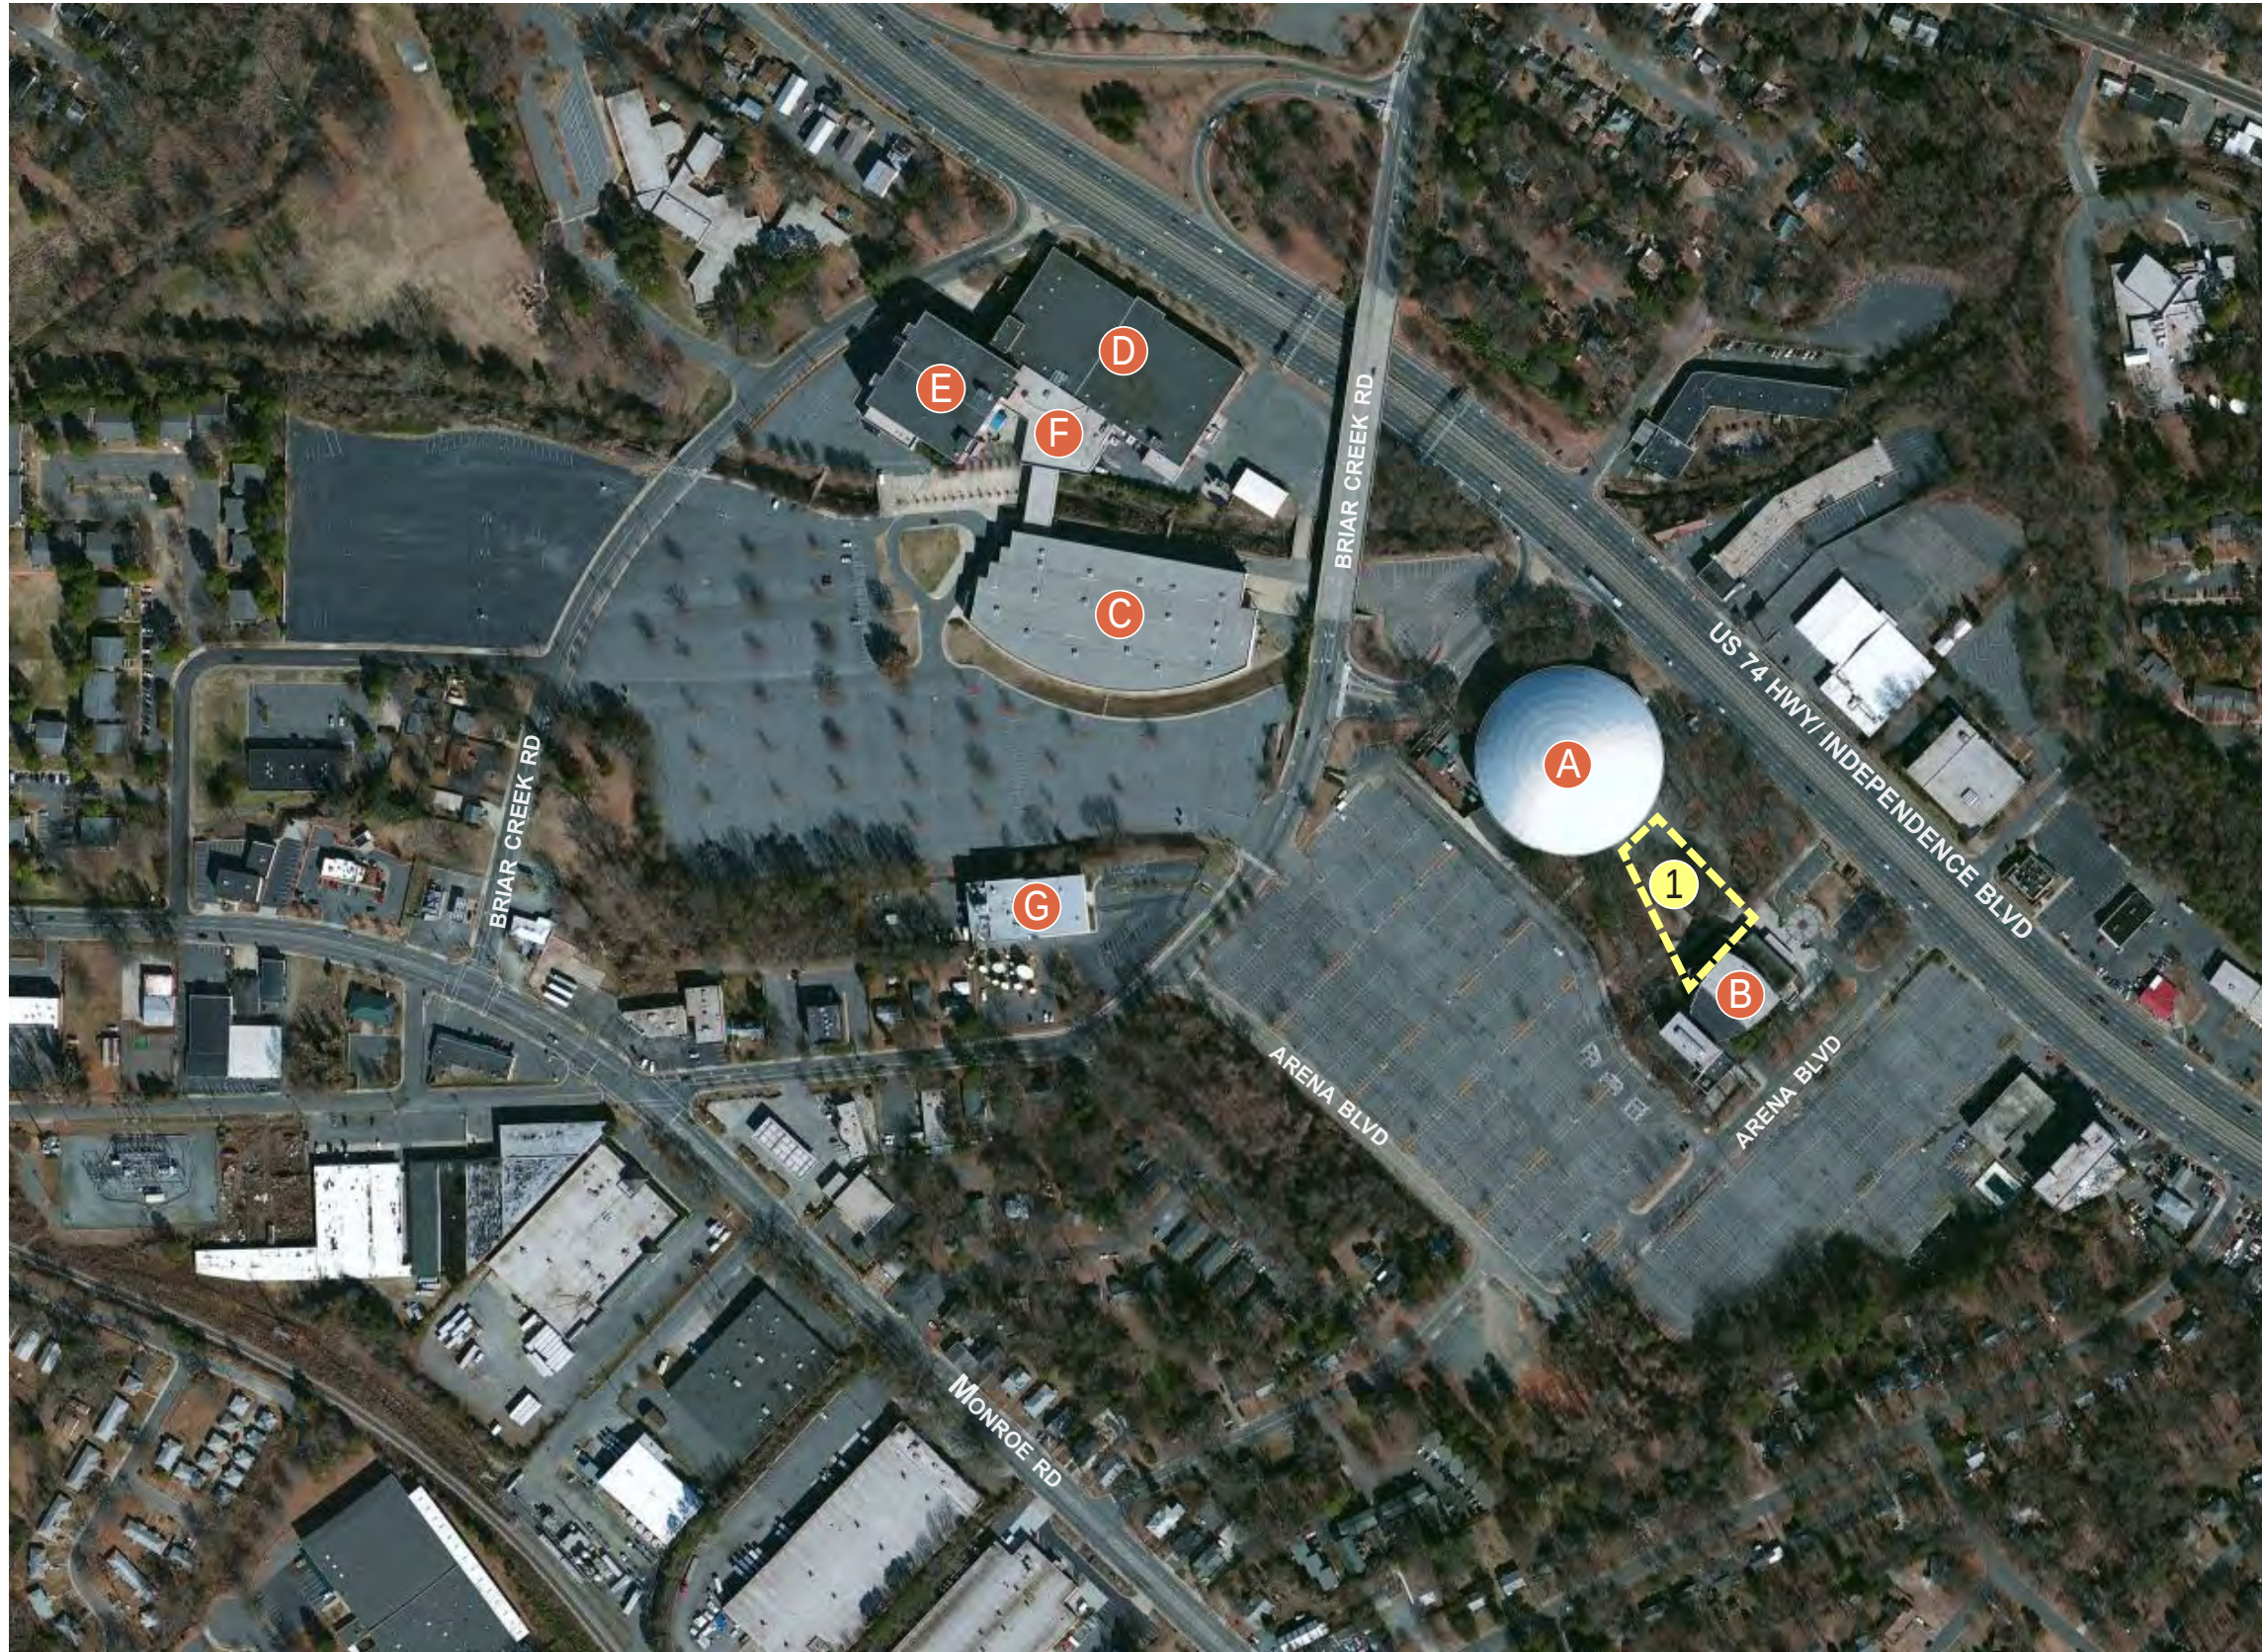

Legend

- A. Bojangles' Arena
- B. Ovens Auditorium
- C. Liberty Hall
- D. Independence Hall
- E. Freedom Hall
- F. The Park Expo and Conference Center
- G. WCCB Charlotte

1. Site: THE LINK




Existing Site

LINK | Shared development plan for Ovens/ Bojangles'

2

Charlotte NC

ARENA BLVD

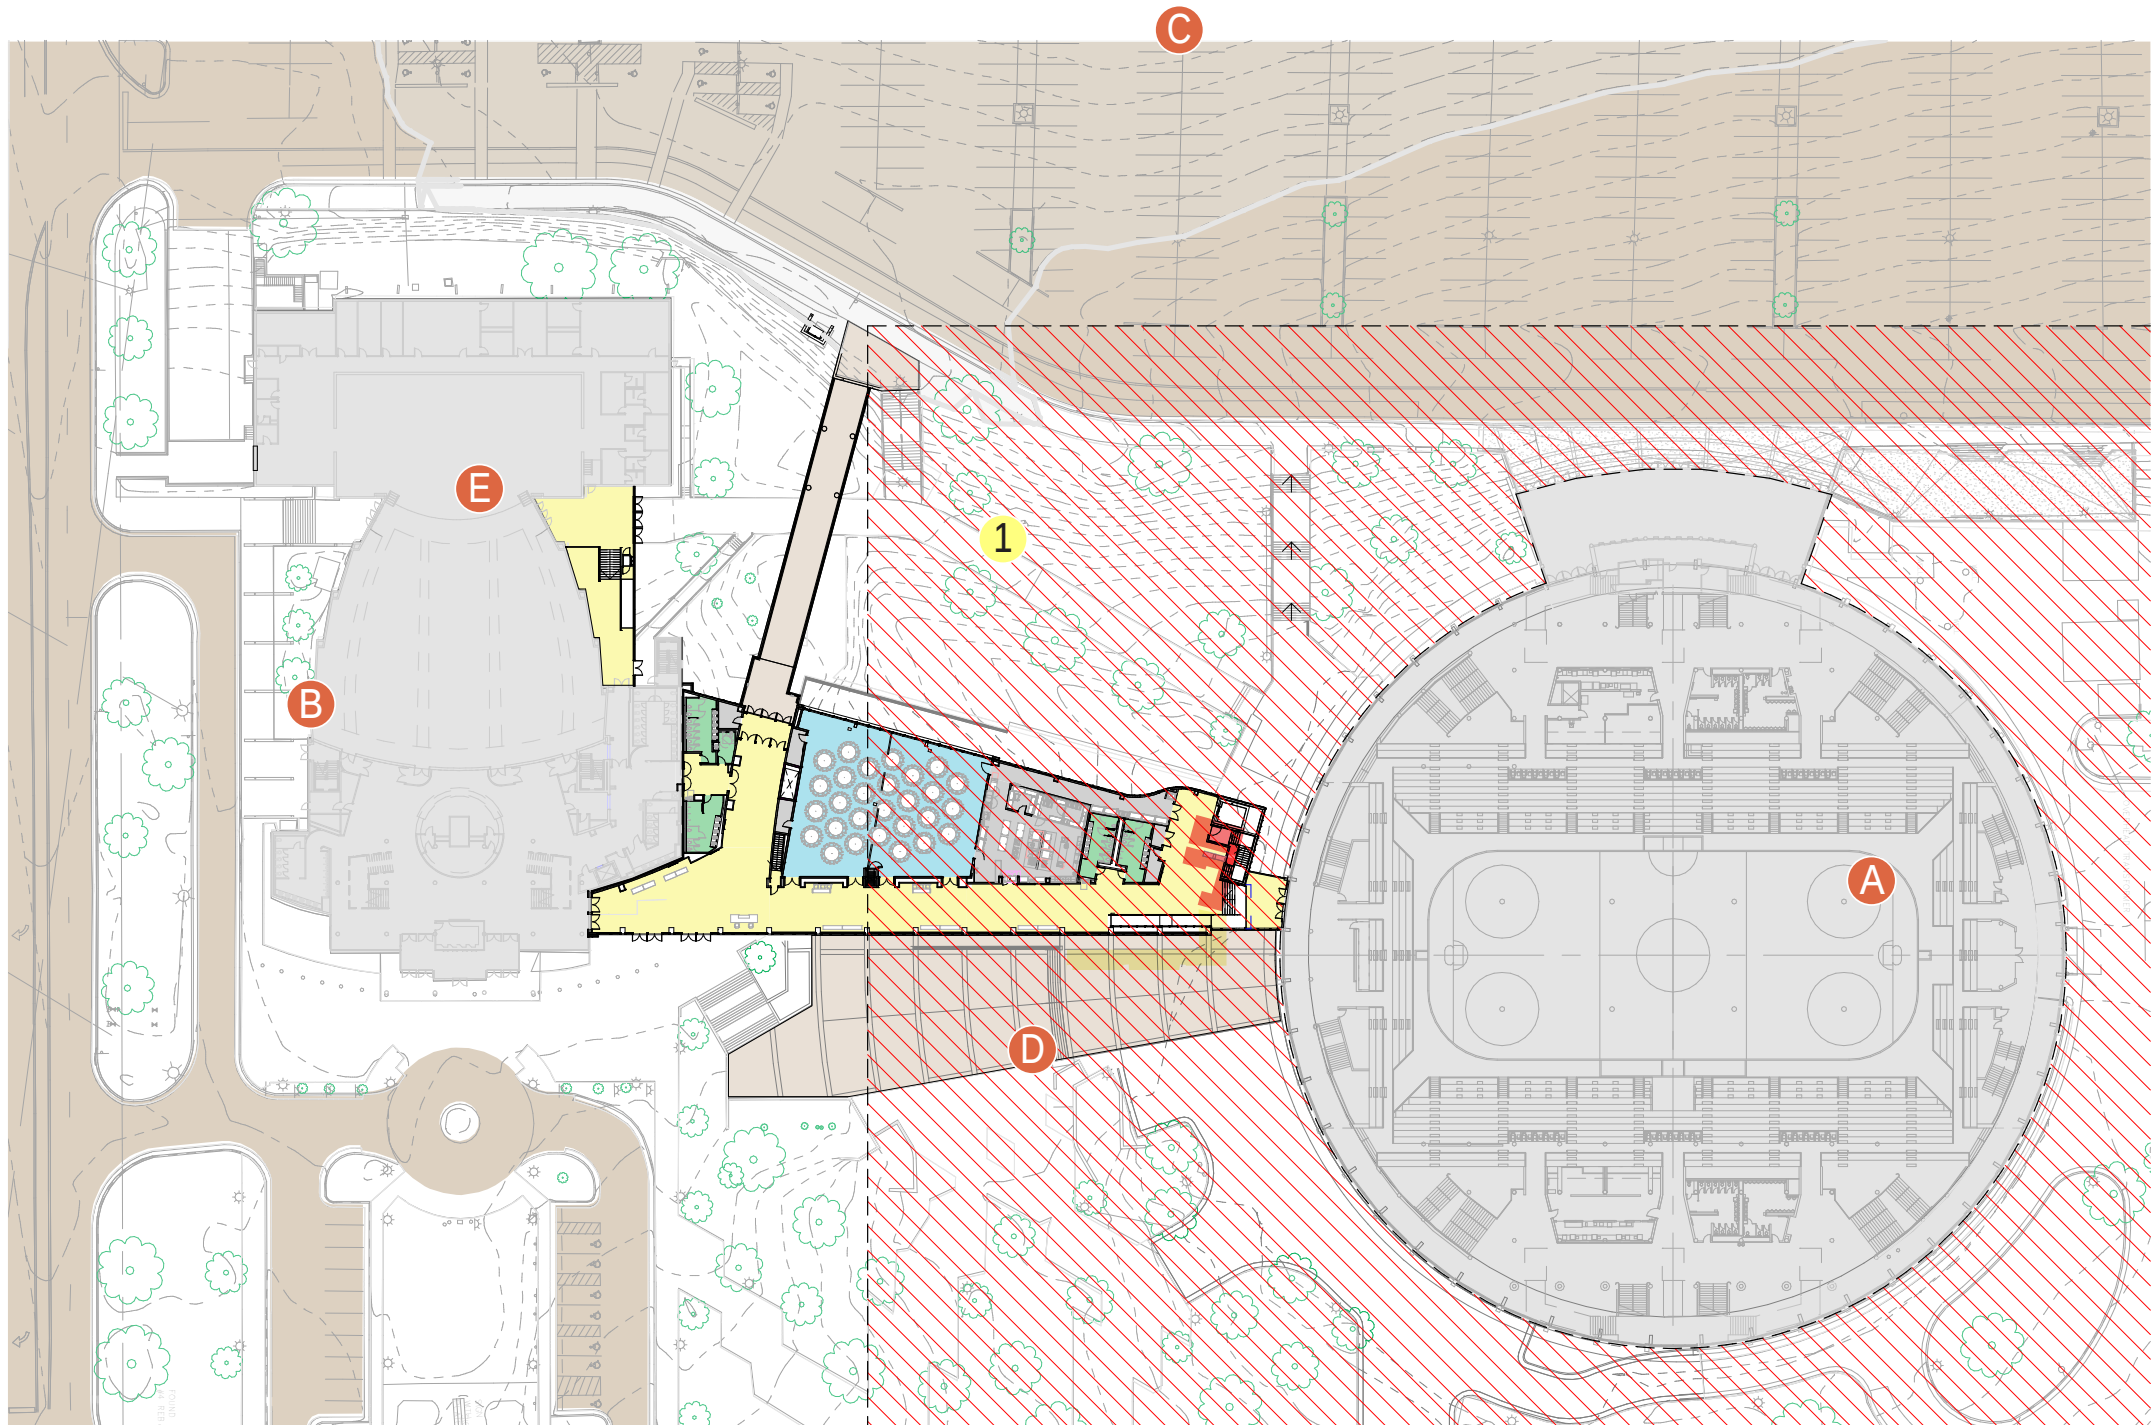

10' 30' 60' 120'



Site

Coliseum-Auditorium Link Connector Facility

A0

04/07/17

2700 EAST INDEPENDENCE BOULEVARD CHARLOTTE, NC 28205

© 2017 ODELL Associates, Inc., All Rights Reserved

www.odell.com

F. 704.414.1521

T. 704.414.1520

Charlotte, NC 28208

800 W. Hill Street

Charlotte, NC 28208

800 West Hill Street, Third Floor

Charlotte, NC 28208

www.odell.com

F. 704.414.1111

T. 704.414.1000


Charlotte, NC 28208

www.odell.com

- A. Bojangles Coliseum
- B. Ovens Auditorium
- C. Parking
- D. Plaza
- E. FOH to BOH Corridor


1. Project: THE LINK

Extent of Historic Landmark Overlay Includes:
- Exterior plaza.
- Exterior of Coliseum

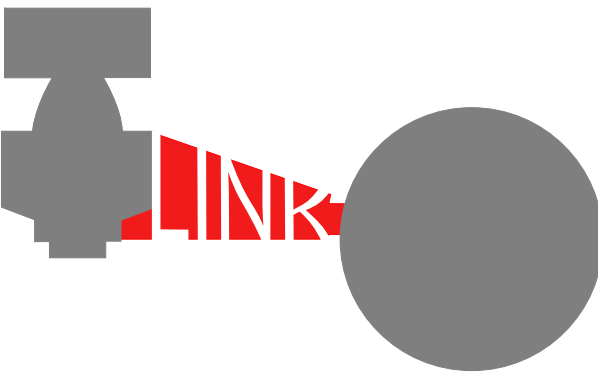



CONCEPT

US 74 HWY/ INDEPENDENCE BLVD

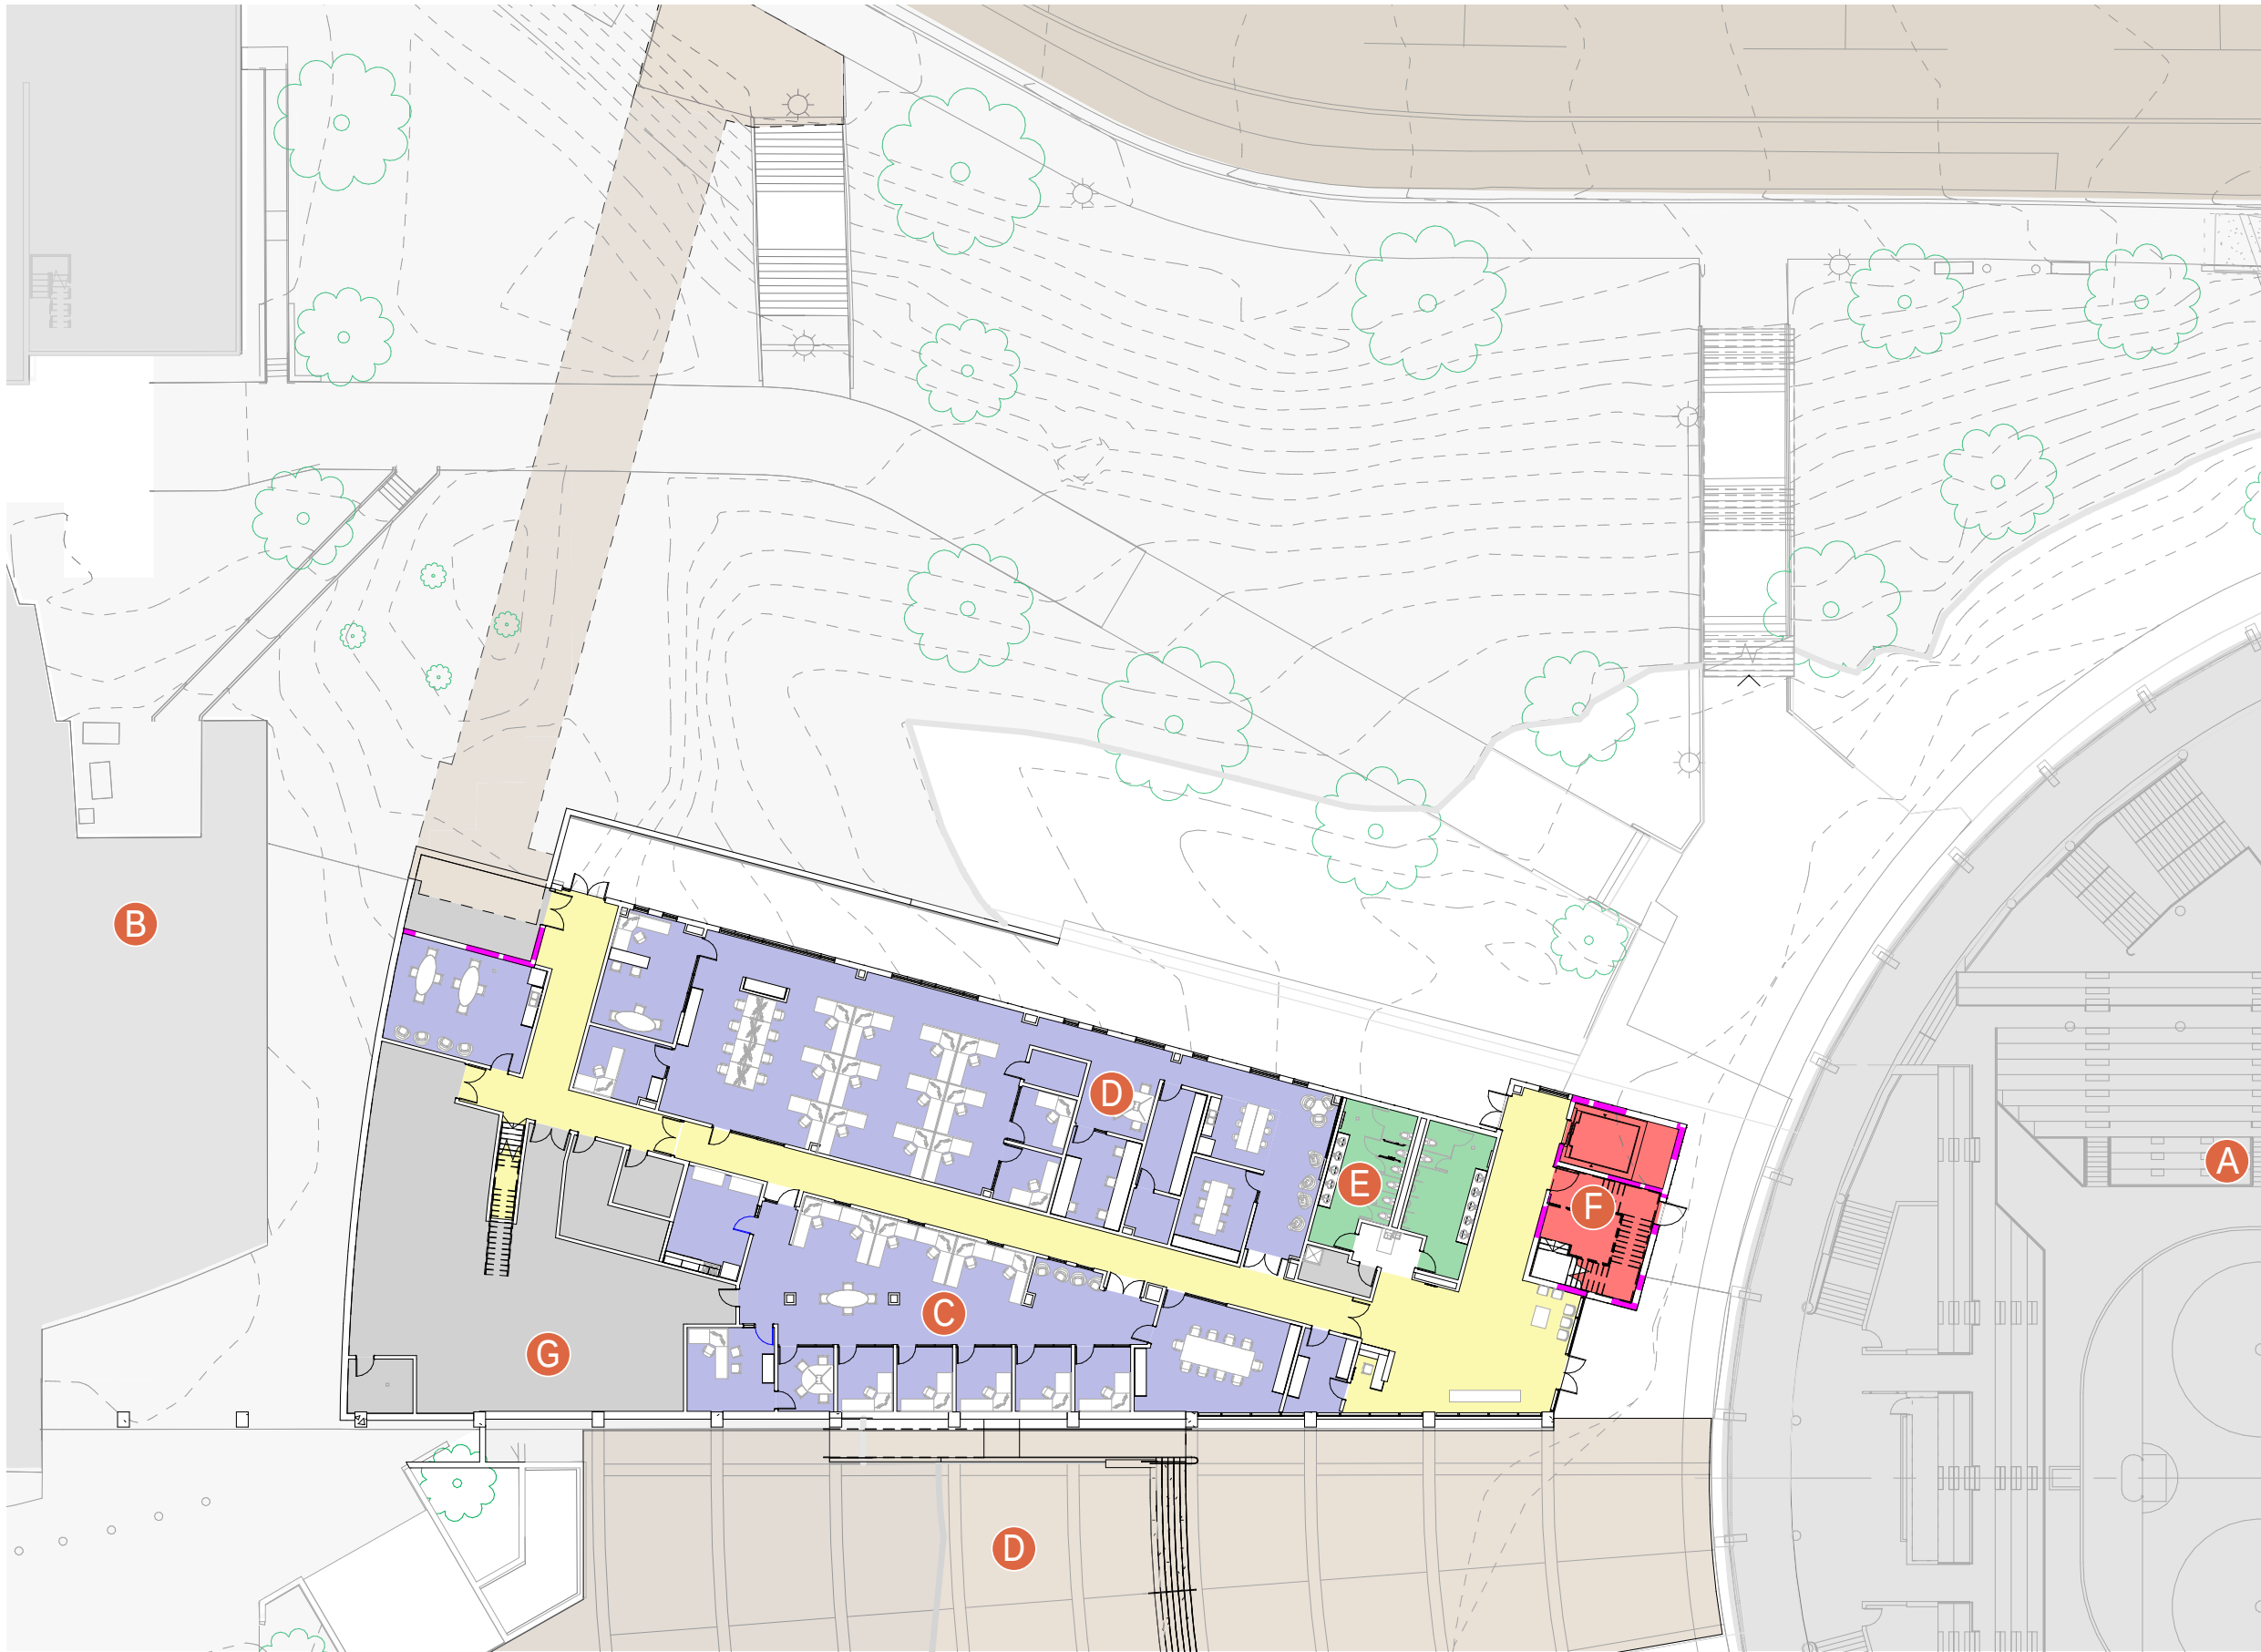



- A. Bojangles Coliseum
- B. Ovens Auditorium
- C. CRVA Offices
- D. Checkers Offices
- E. Office Restrooms
- F. Elevator/Emergency Stair
- G. Storage & MEP

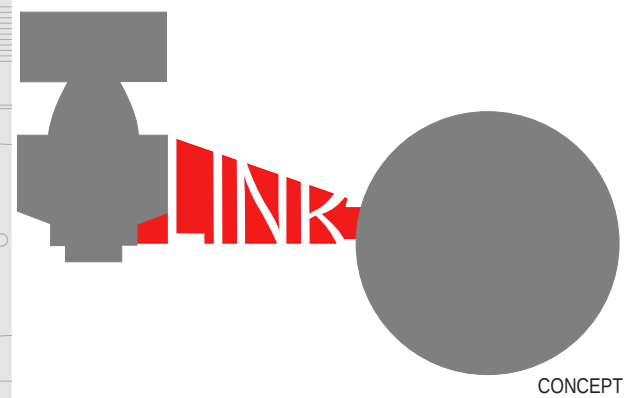

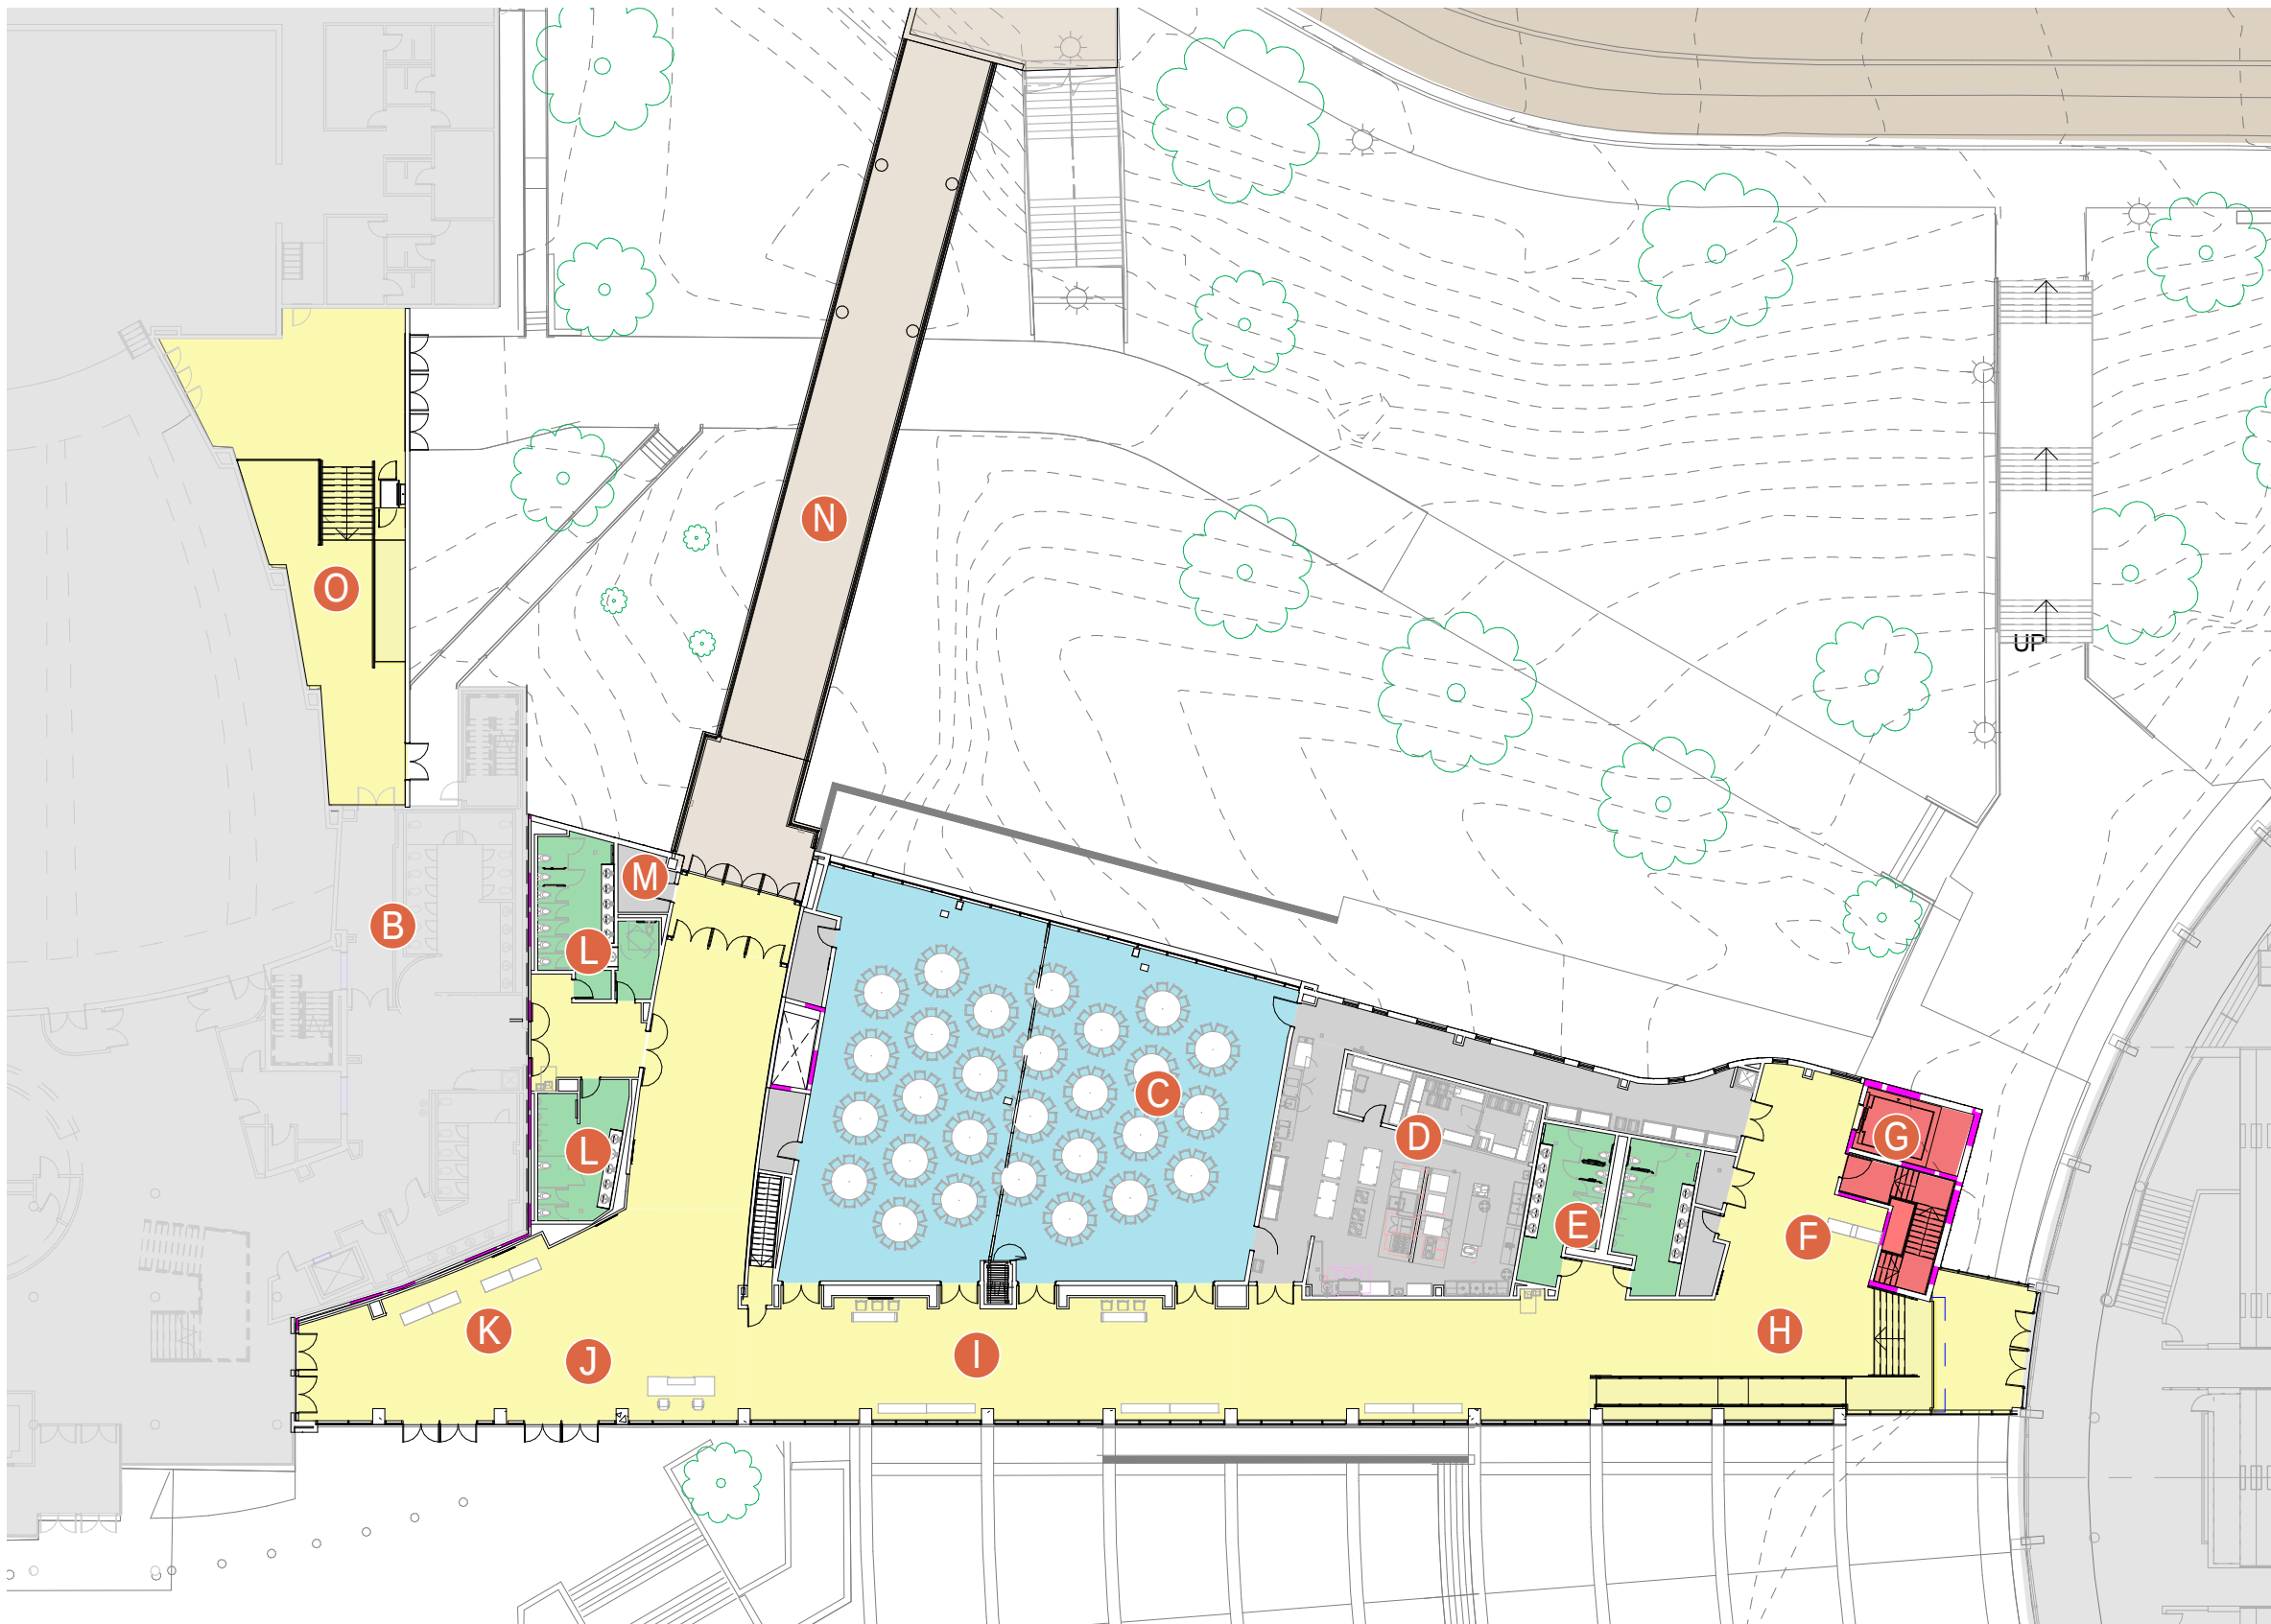



- A. Bojangles Coliseum
- B. Ovens Auditorium
- C. Hospitality Room
- D. Kitchen
- E. Coliseum Restrooms
- F. Coliseum Concessions
- G. Elevator/Emergency Stair
- H. Coliseum Lobby
- I. Prefunction Area
- J. Ovens Prefunction
- K. Ovens Bar Area
- L. Ovens Restrooms
- M. Electrical
- N. Pedestrian Bridge
- O. FOH to BOH Corridor

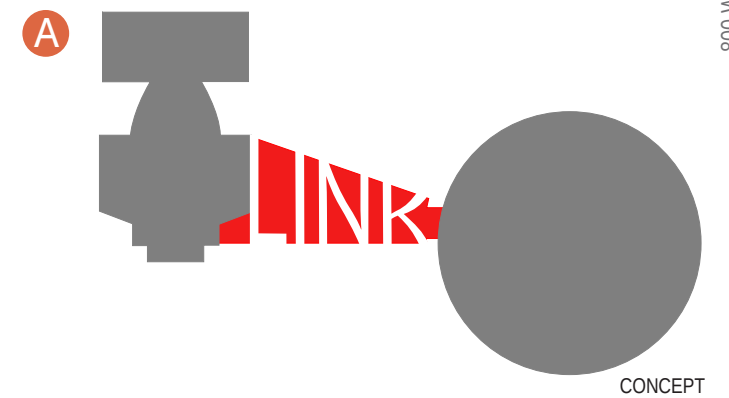


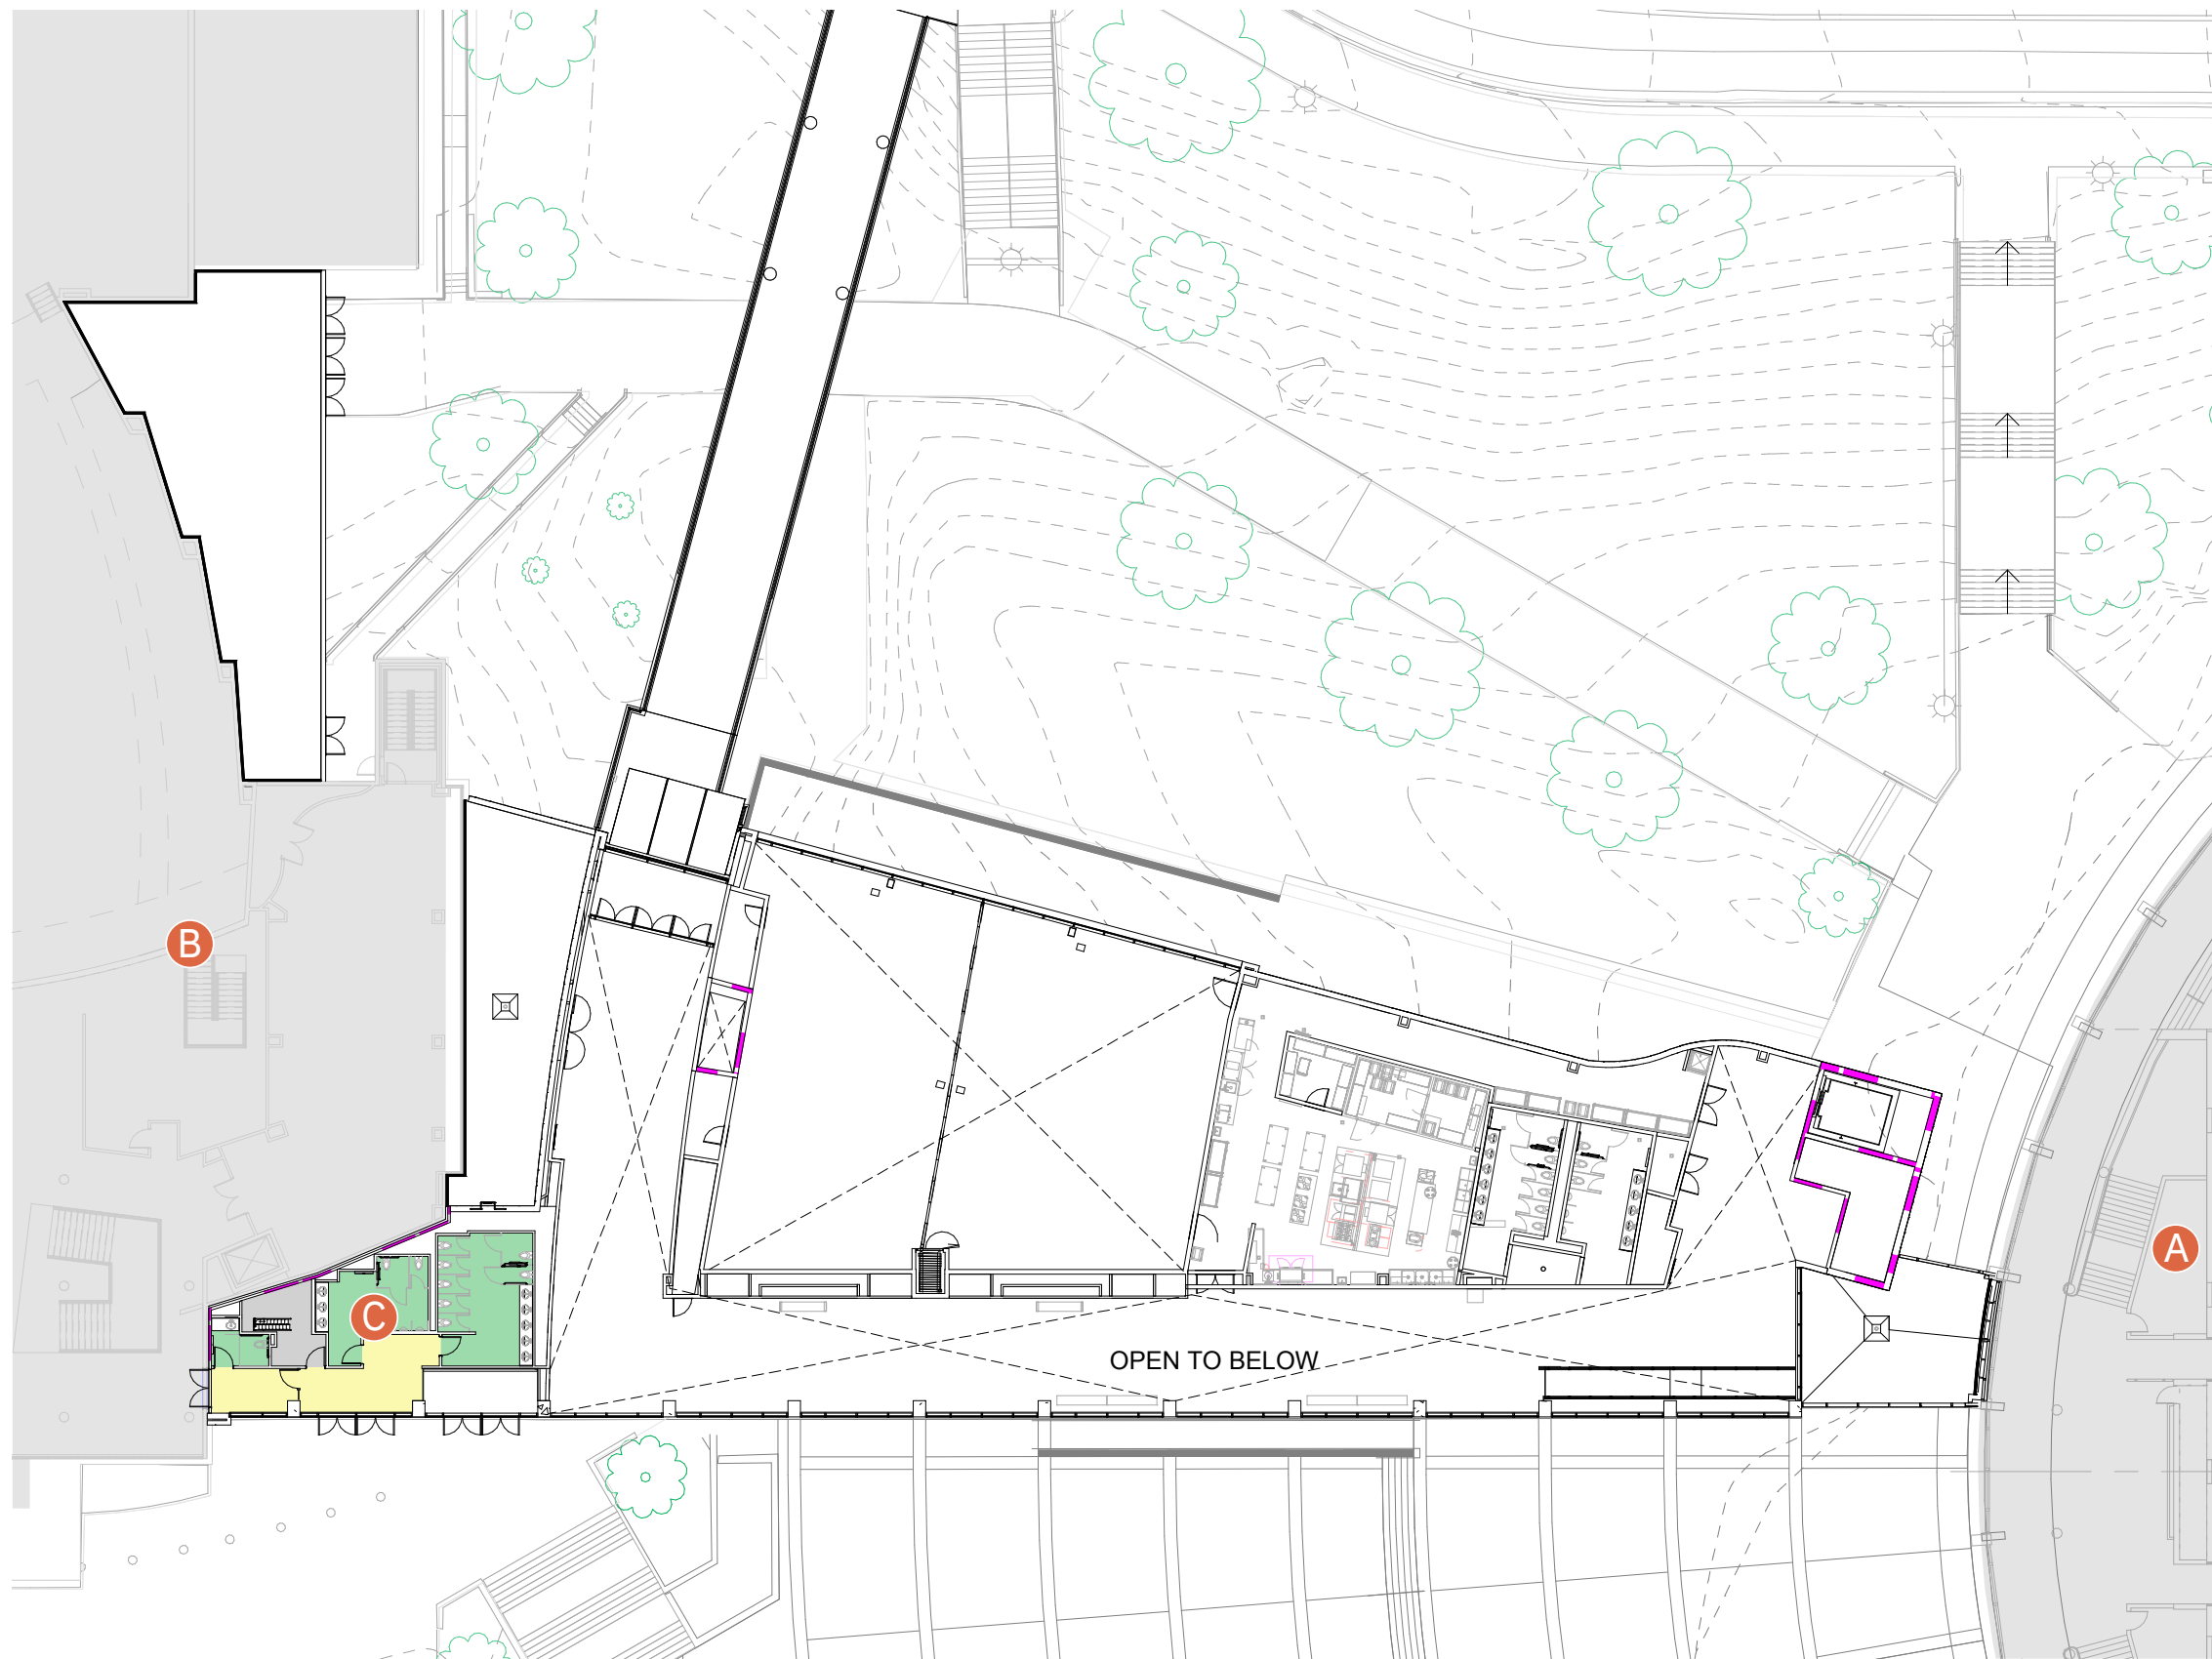


- A. Bojangles Coliseum
- B. Ovens Auditorium
- C. Ovens Restrooms

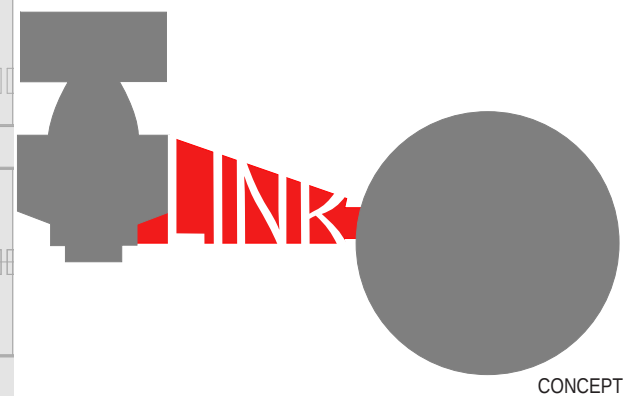

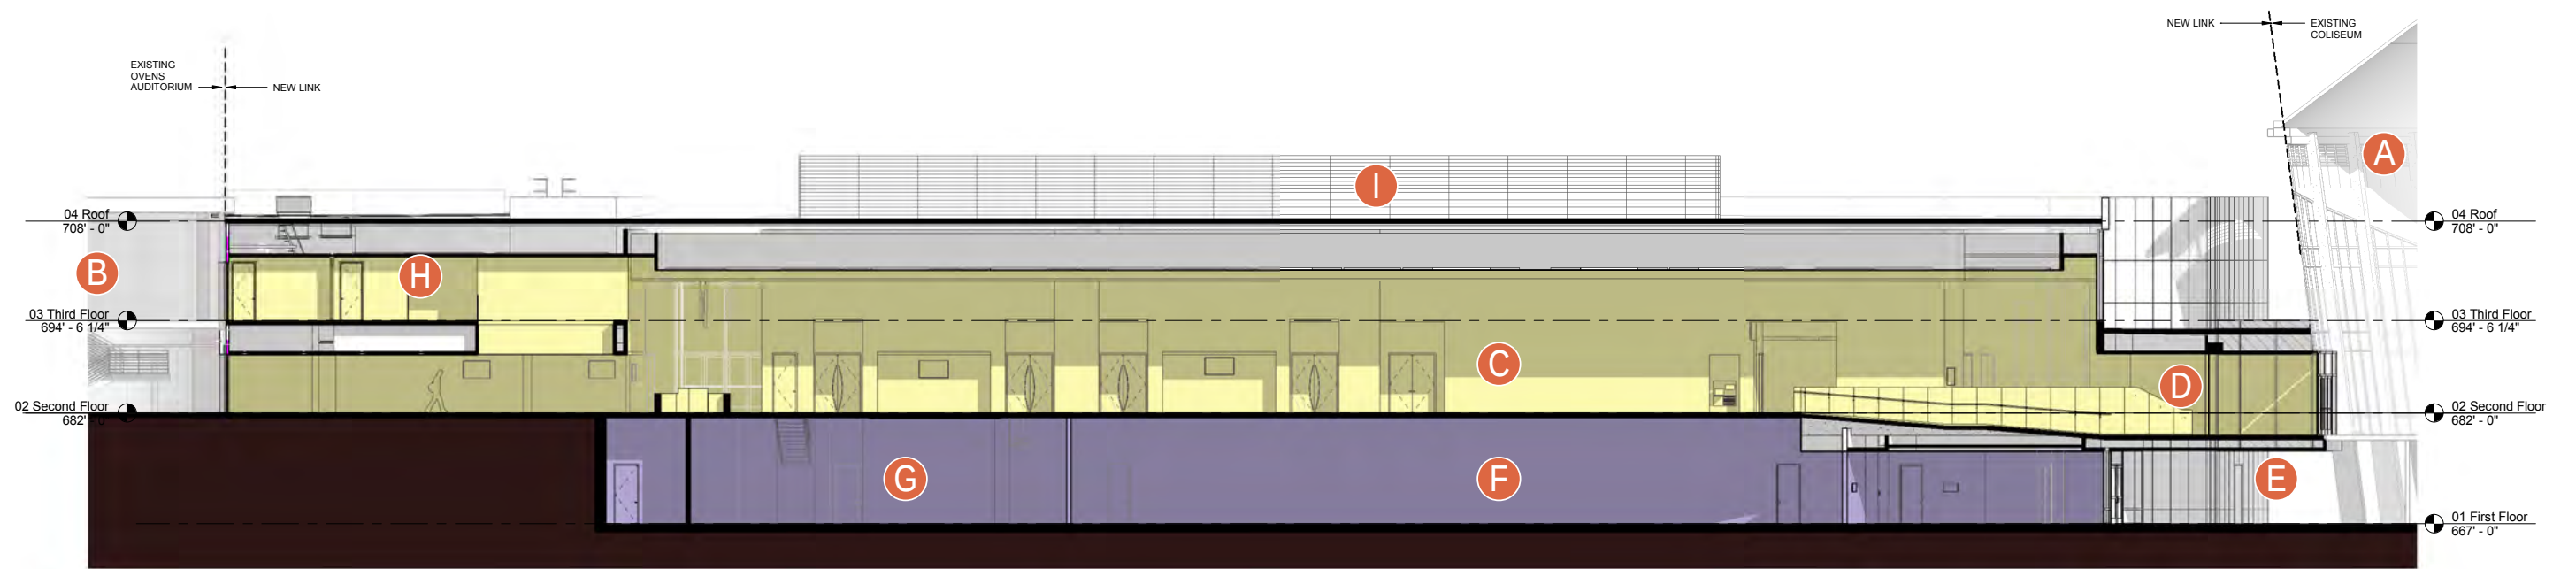

- A. Bojangles Coliseum
- B. Ovens Auditorium
- C. Prefunction
- D. BOJ Connector Bridge
- E. Open / Office Entry
- F. CRVA Office
- G. Storage
- H. Ovens Restroom
- I. Checkers Office
- J. Hospitality Room
- K. Plaza

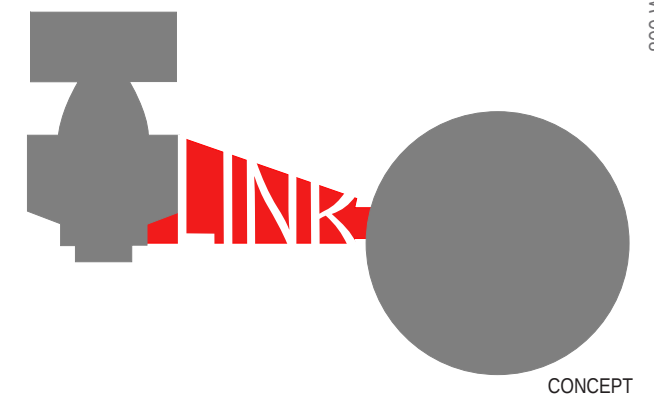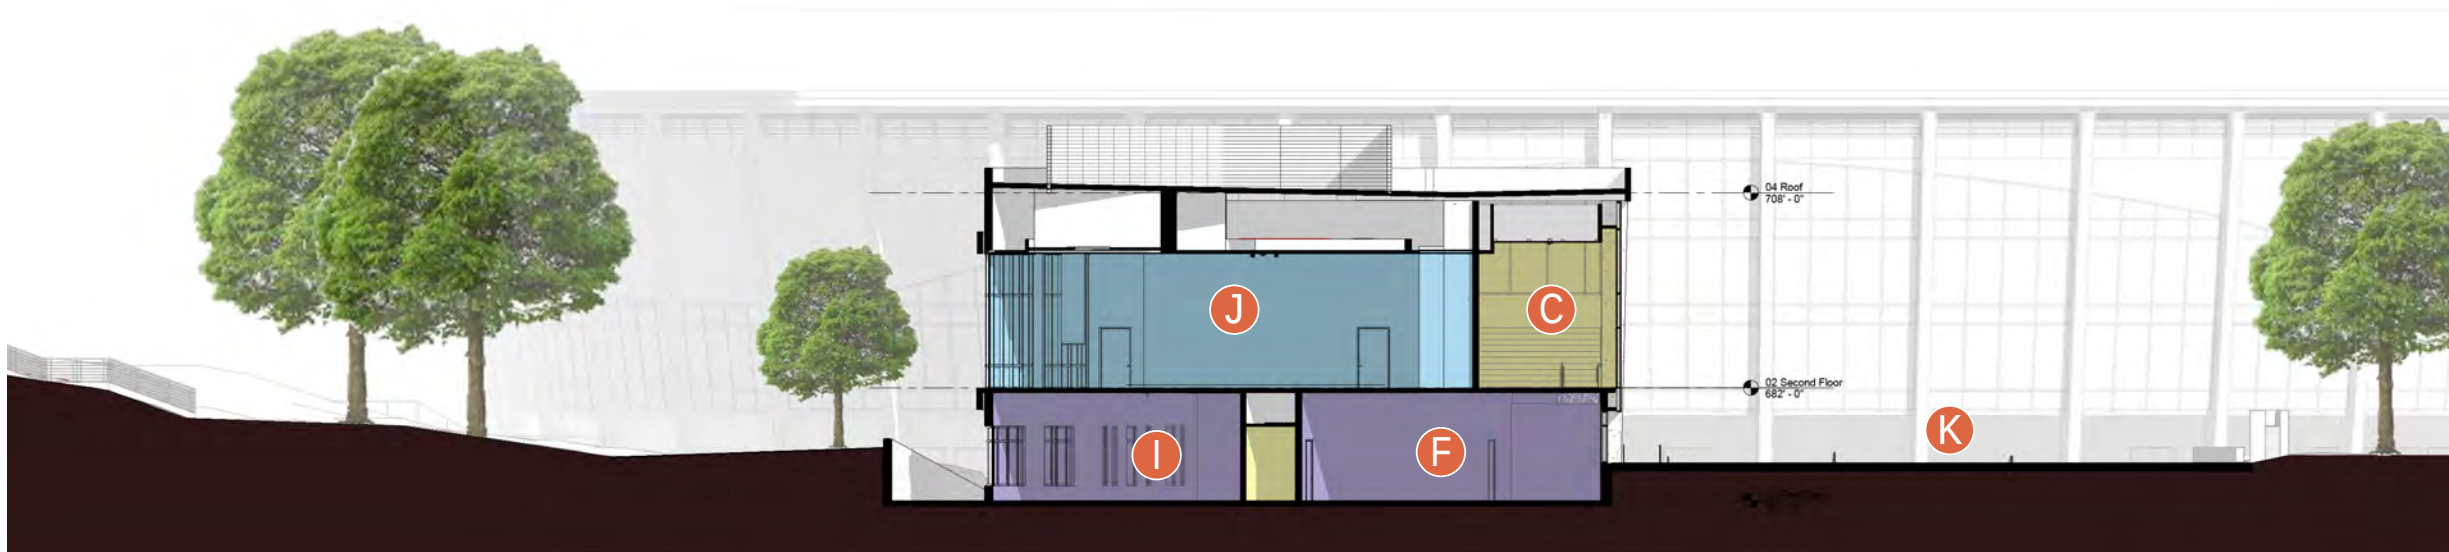




Parking Lot Elevation - Plan North

- A. Curtain Wall
- B. Metal Panel (3 Tone)
- C. Storefront
- D. Mech. Metal Screen Wall
- E. Glazed Spandrel
- F. Concrete
- G. Accent Metal Panel



Independence BLVD Elevation - Plan South




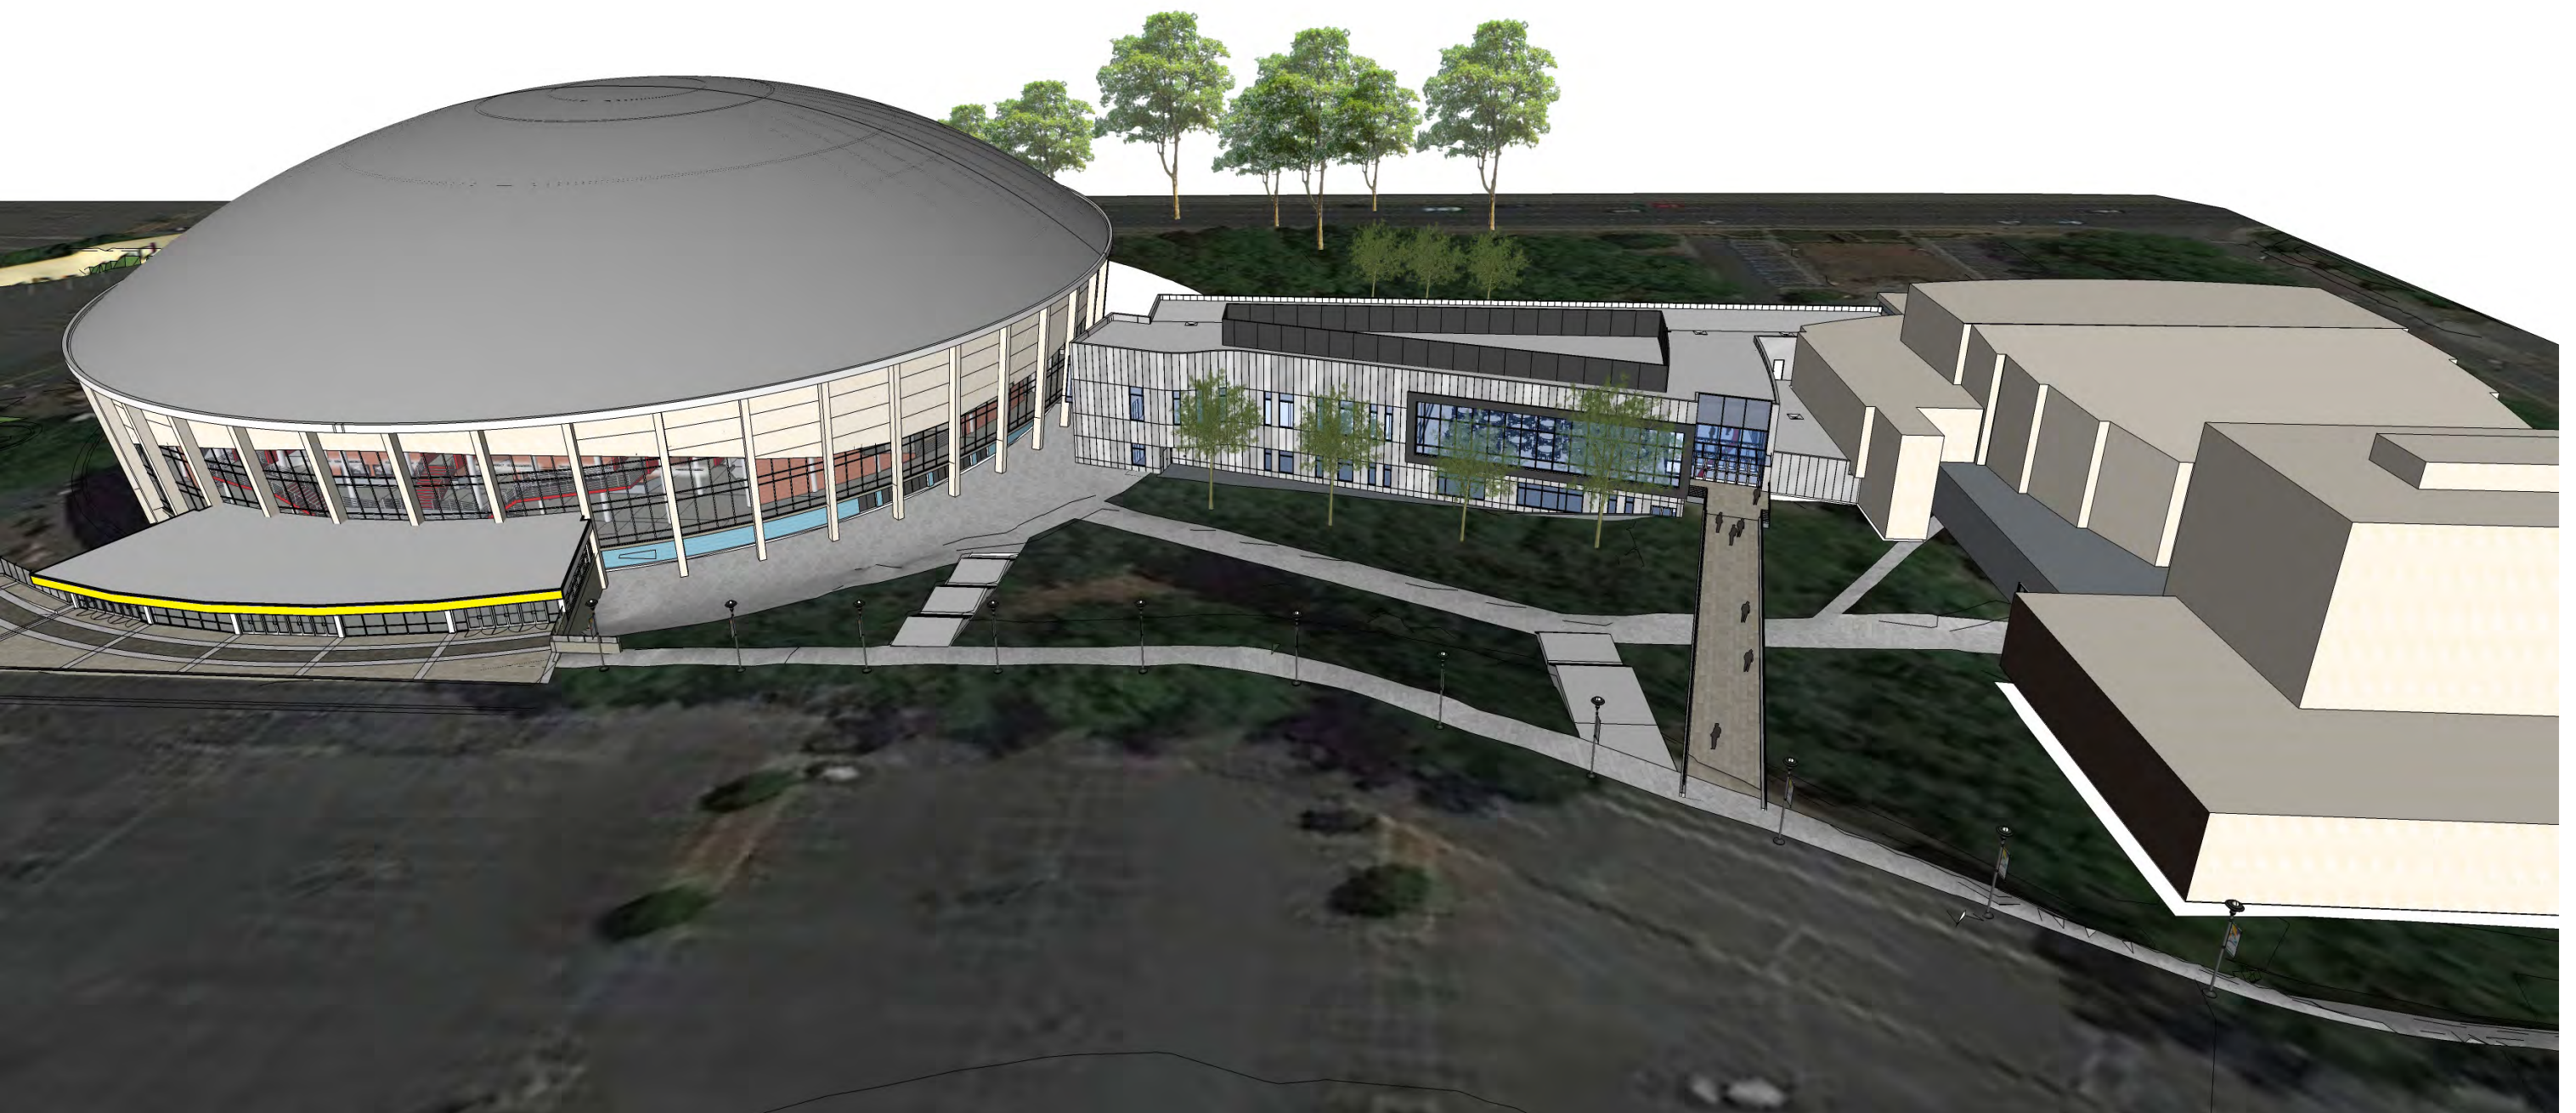









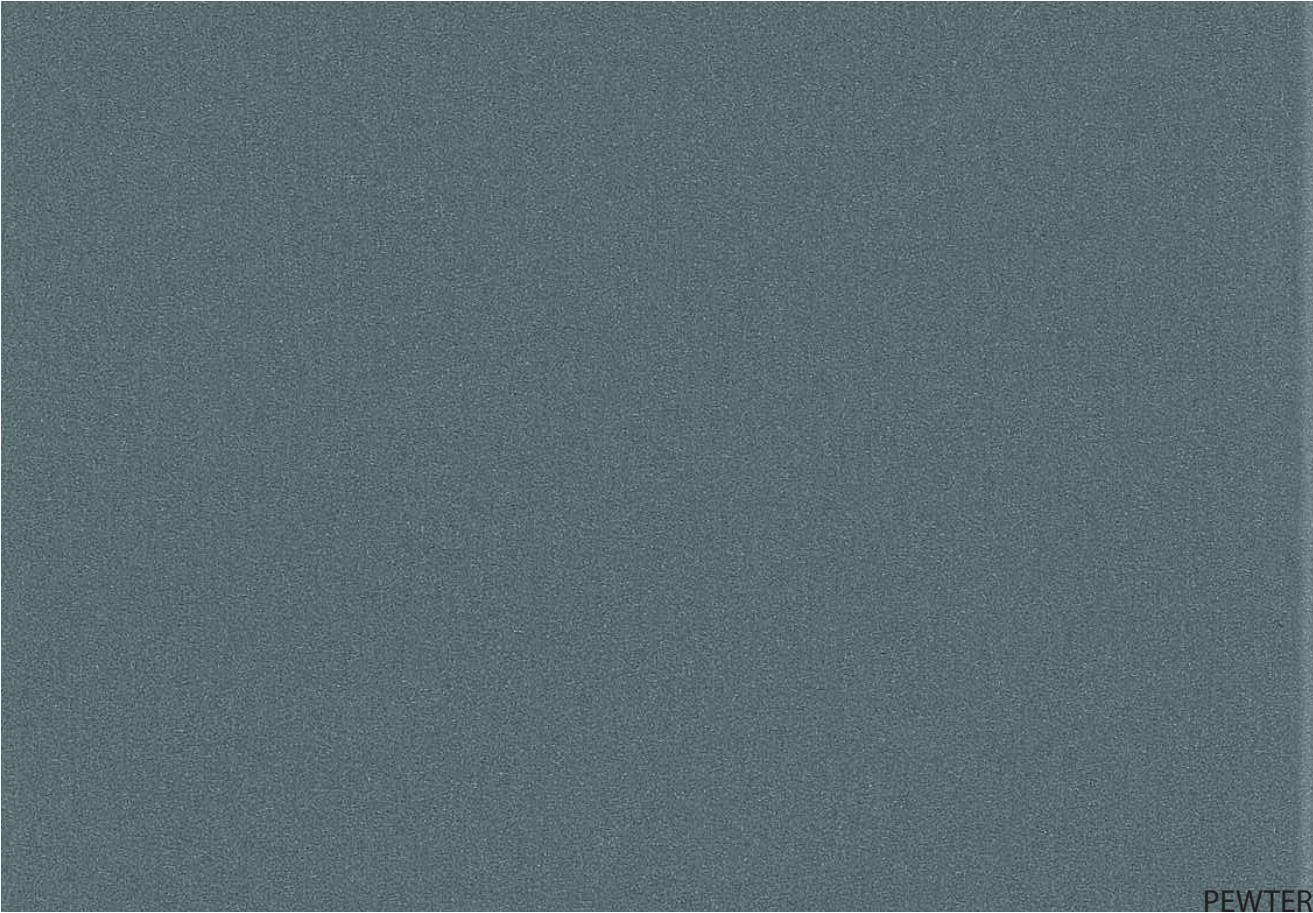

PEWTER

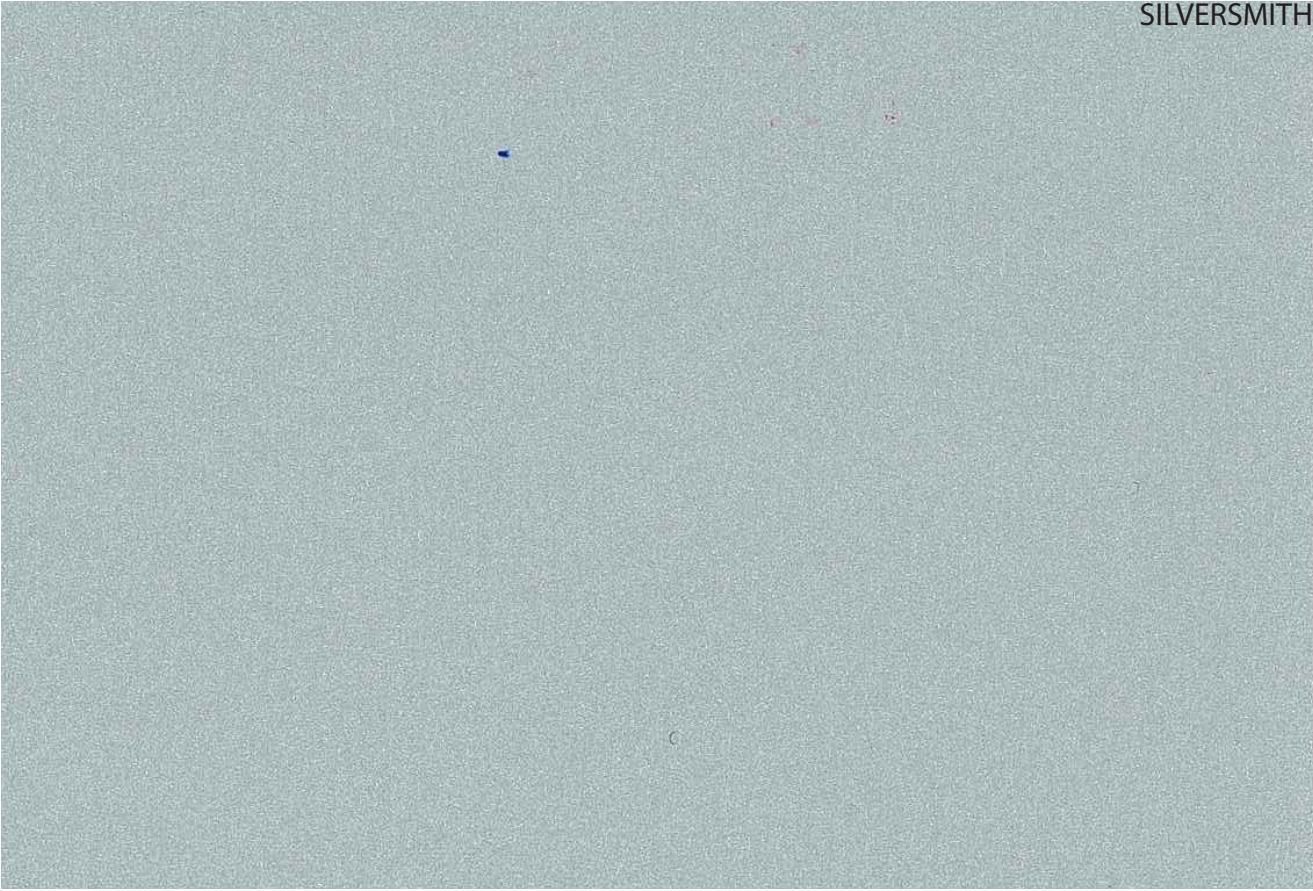

SILVERSMITH

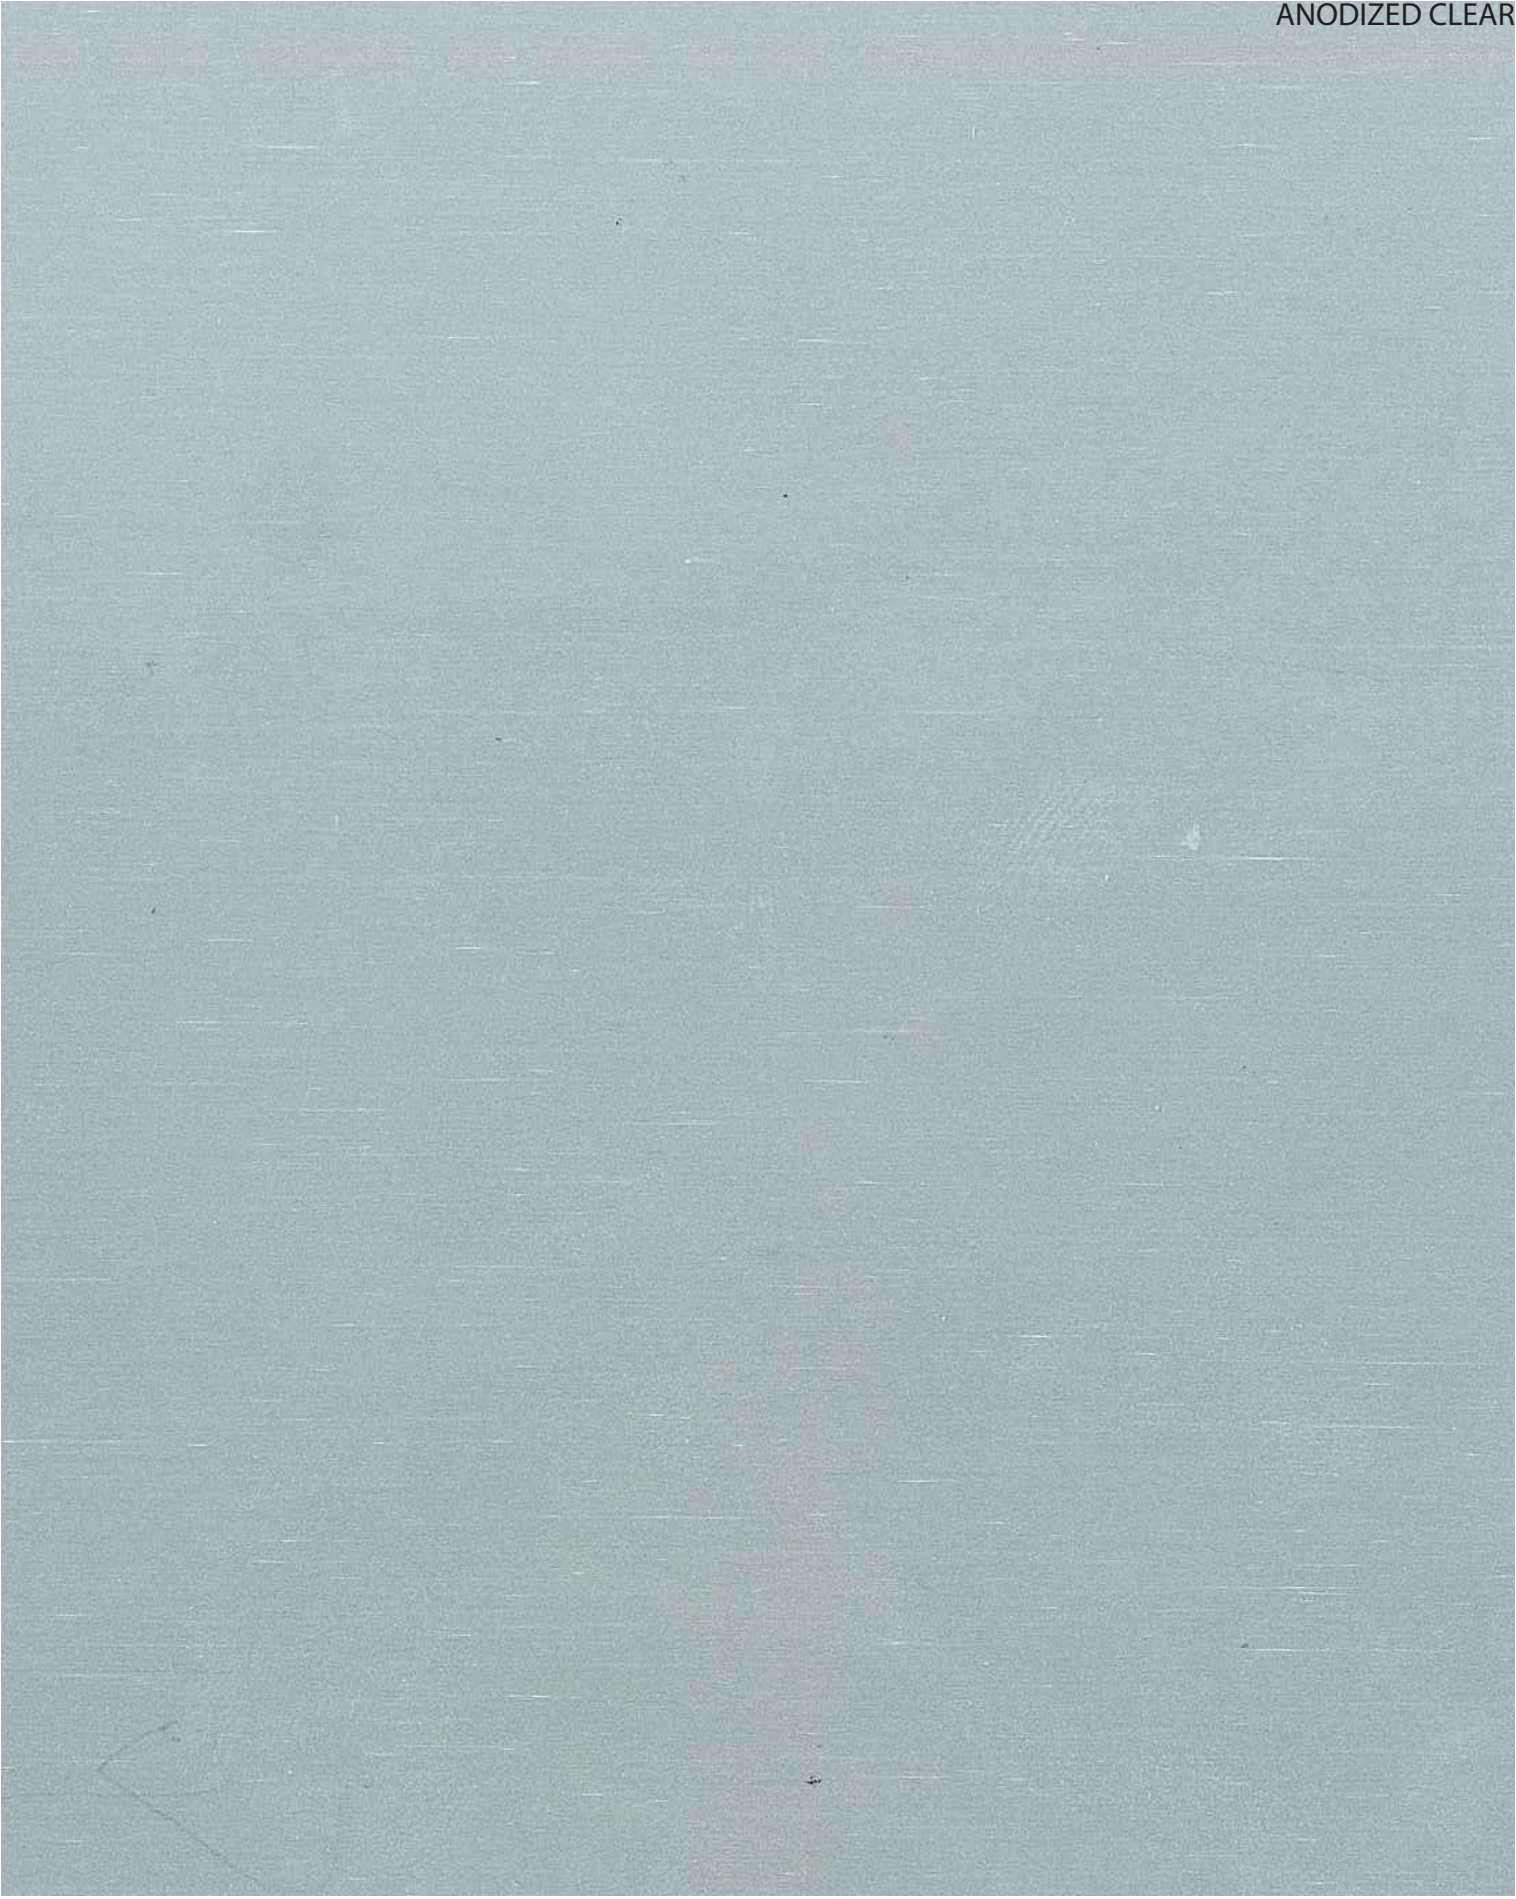

ANODIZED CLEAR

THE **LINK** | A SHARED DEVELOPMENT PLAN
FOR THE OVENS AUDITORIUM/
BOJANGLES' COLISEUM AREA